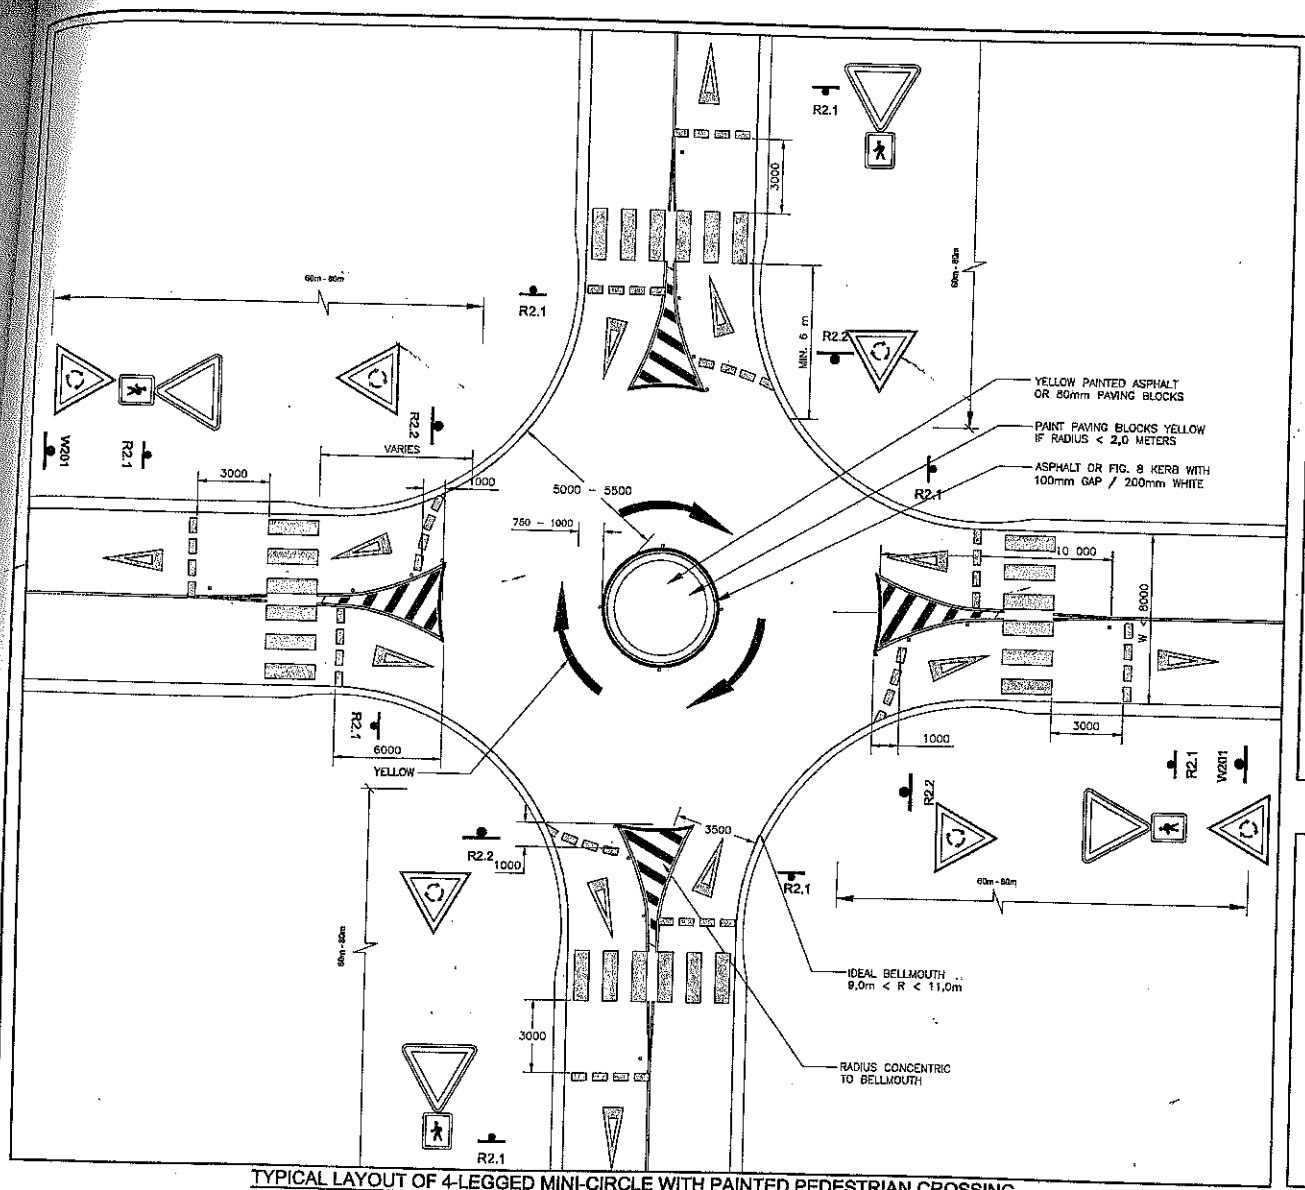

TYPICAL LAYOUT OF 4-LEGGED MINI-CIRCLE WITH PAINTED PEDESTRIAN CROSSING

SCALE 1: 100

NOTE:

PAINTED PEDESTRIAN CROSSINGS ONLY AT 4-WAY INTERSECTIONS WHEN SPECIFIED.THIS IS A TYPICAL LAYOUT OF A MINI-CIRCLE WITH PEDESTRIAN CROSSING AT A GENERIC INTERSECTION.
THE TRAFFIC ENGINEERING AND OPERATION SECTION MUST ALWAYS BE CONSULTED TO ASSIST WITH THE SETTING OUT OF TRAFFIC CALMING MEASURES.

WM 5 - 50 / 60Km/h - 2500mm
70 /120 Km/h -4000mm

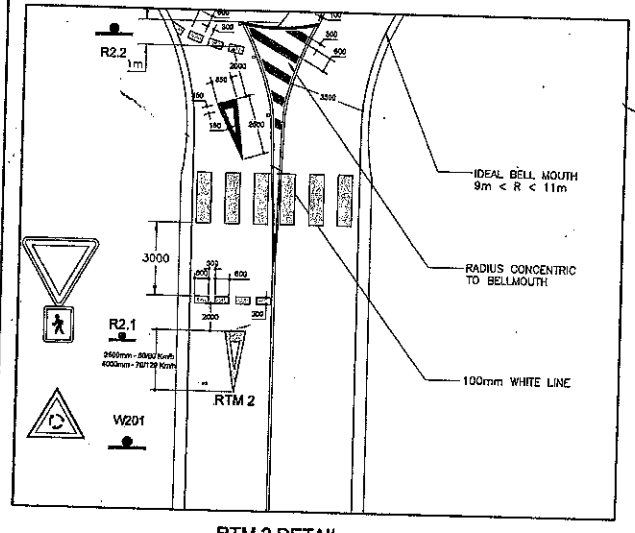

RTM 2 DETAIL

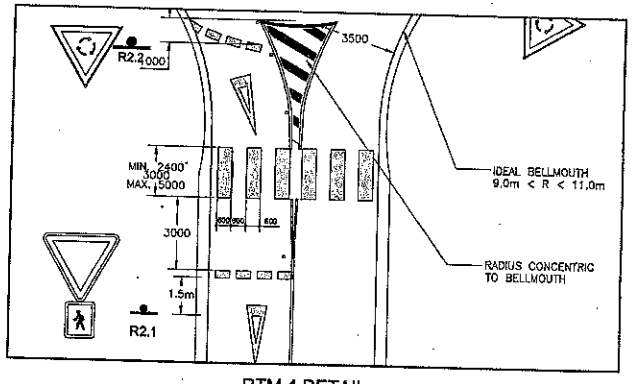

RTM 4 DETAIL

AMENDMENTS

NR.	DATE	APPROVED	DESCRIPTION	PAR.

CITY OF TSHWANE

PUBLIC WORKS & INFRASTRUCTURE DEVELOPMENT
DR. N. LUKHWARENI
STRATEGIC EXECUTIVE DIRECTOR
P.O. BOX 1409 PRETORIA 0001

ROADS AND STORMWATER
MR. H.D. VORSTER (Pr. Eng.)
ACTING EXECUTIVE DIRECTOR: ROADS & STORMWATER
P.O. BOX 1409 PRETORIA 0001

PUBLIC WORKS & INFRASTRUCTURE DEVELOPMENT
ROADS AND STORMWATER DIVISION

DESIGNED BY: E. BREET	DRAWN BY: S. AJIDE
STRUCTURAL DESIGN BY:	DRAWING CHECKED BY: D.J. CHALMERS 05/11/2007
CHECKED BY: A. DIKOBE, ACTING MANAGER: TRAFFIC ENGINEERING AND OPERATIONS	DRAWING APPROVED BY: H.D. VORSTER Pr.Eng., ACTING EXECUTIVE DIRECTOR: ROADS & STORMWATER

TRAFFIC CALMING MEASURES
MINI-CIRCLE DETAILS (3)

SCALE AS SHOWN	
DATE	SEPT. 2007
DRAWING NUMBER	STD016
SHEET NUMBER	5 OF 7

O:\Roads & Stormwater\Information Management\DETAILPLANNE\Tshwane P & S Standard Detail Drawings\AutoCad2005\STD016_3